Appendix B

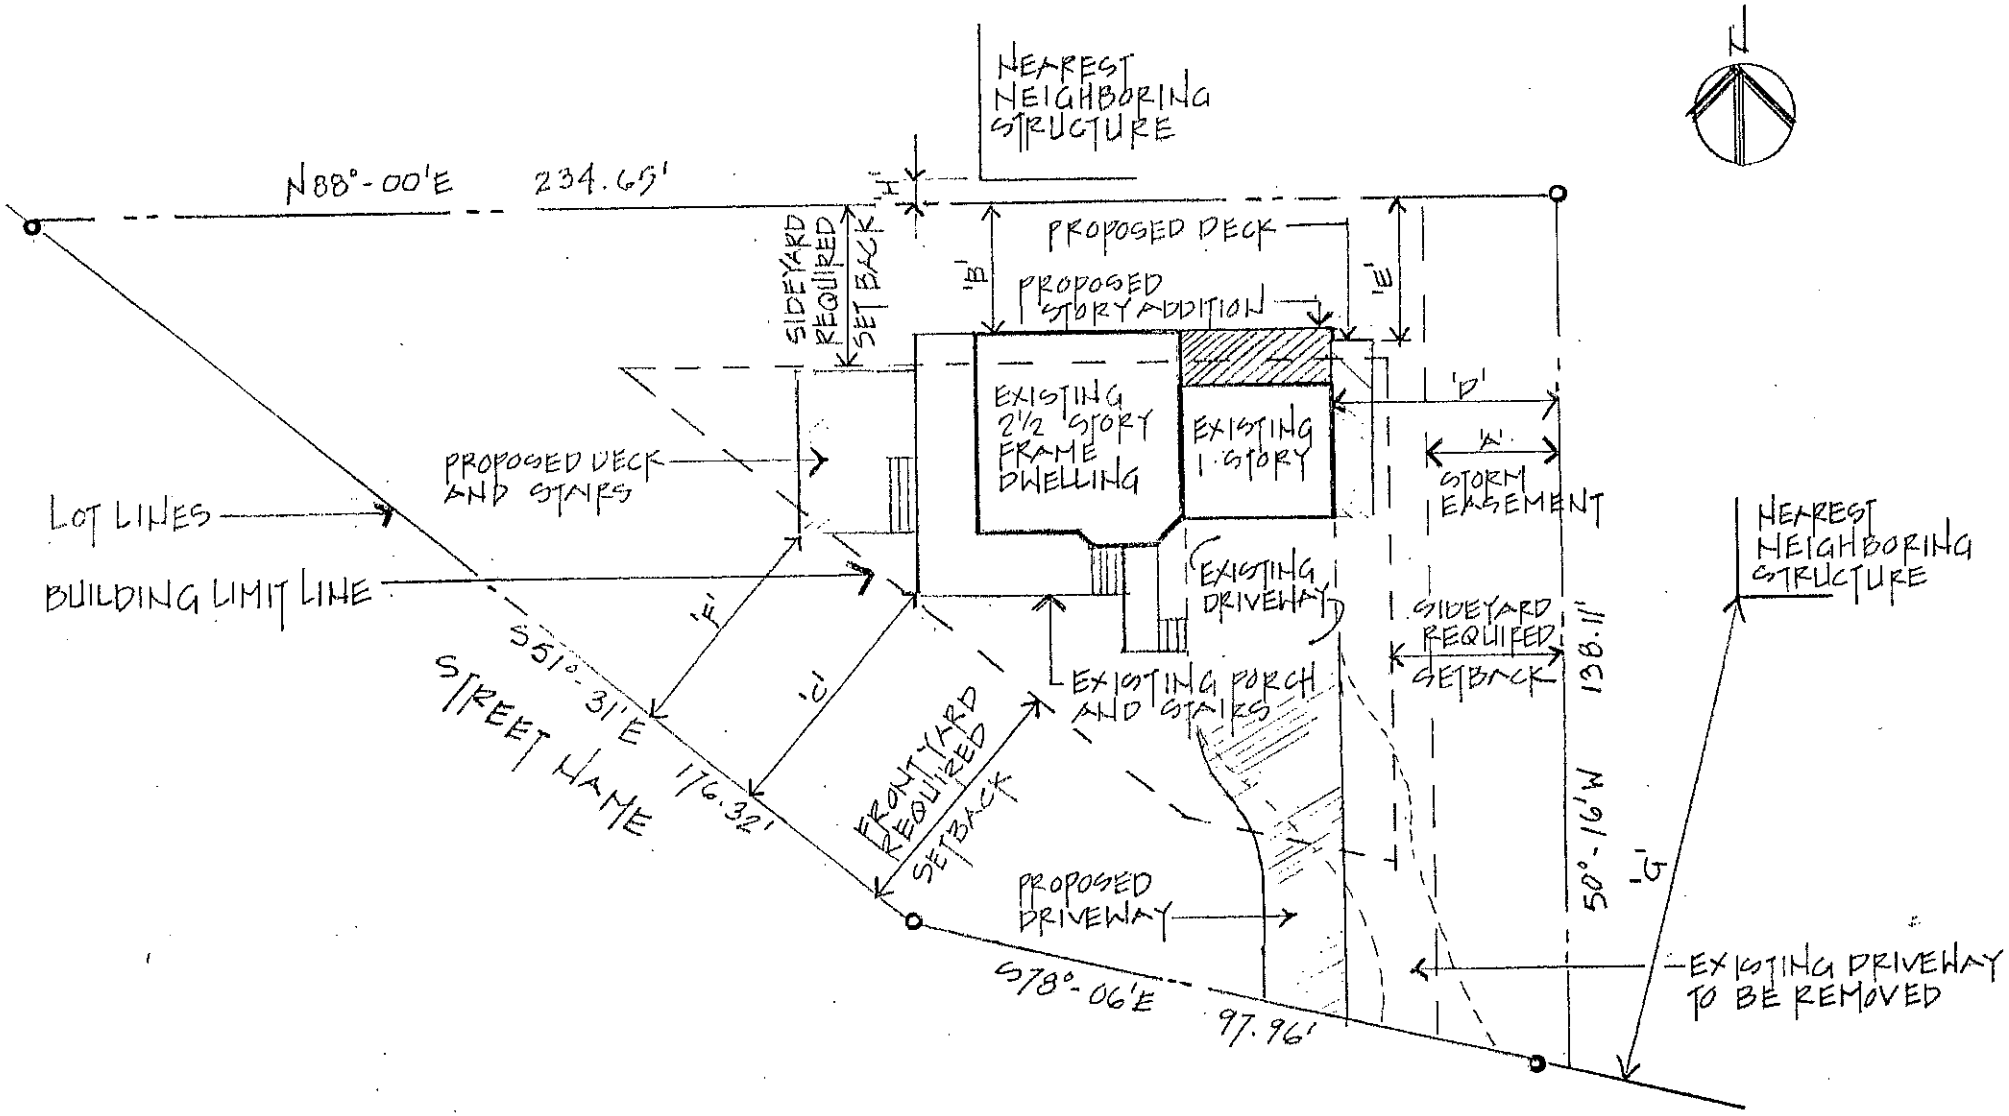

PLOT PLAN

SCALE: 1" = 30'-0"

BLOCK 'X'

LOT 'Y'

ZONE 'Z'